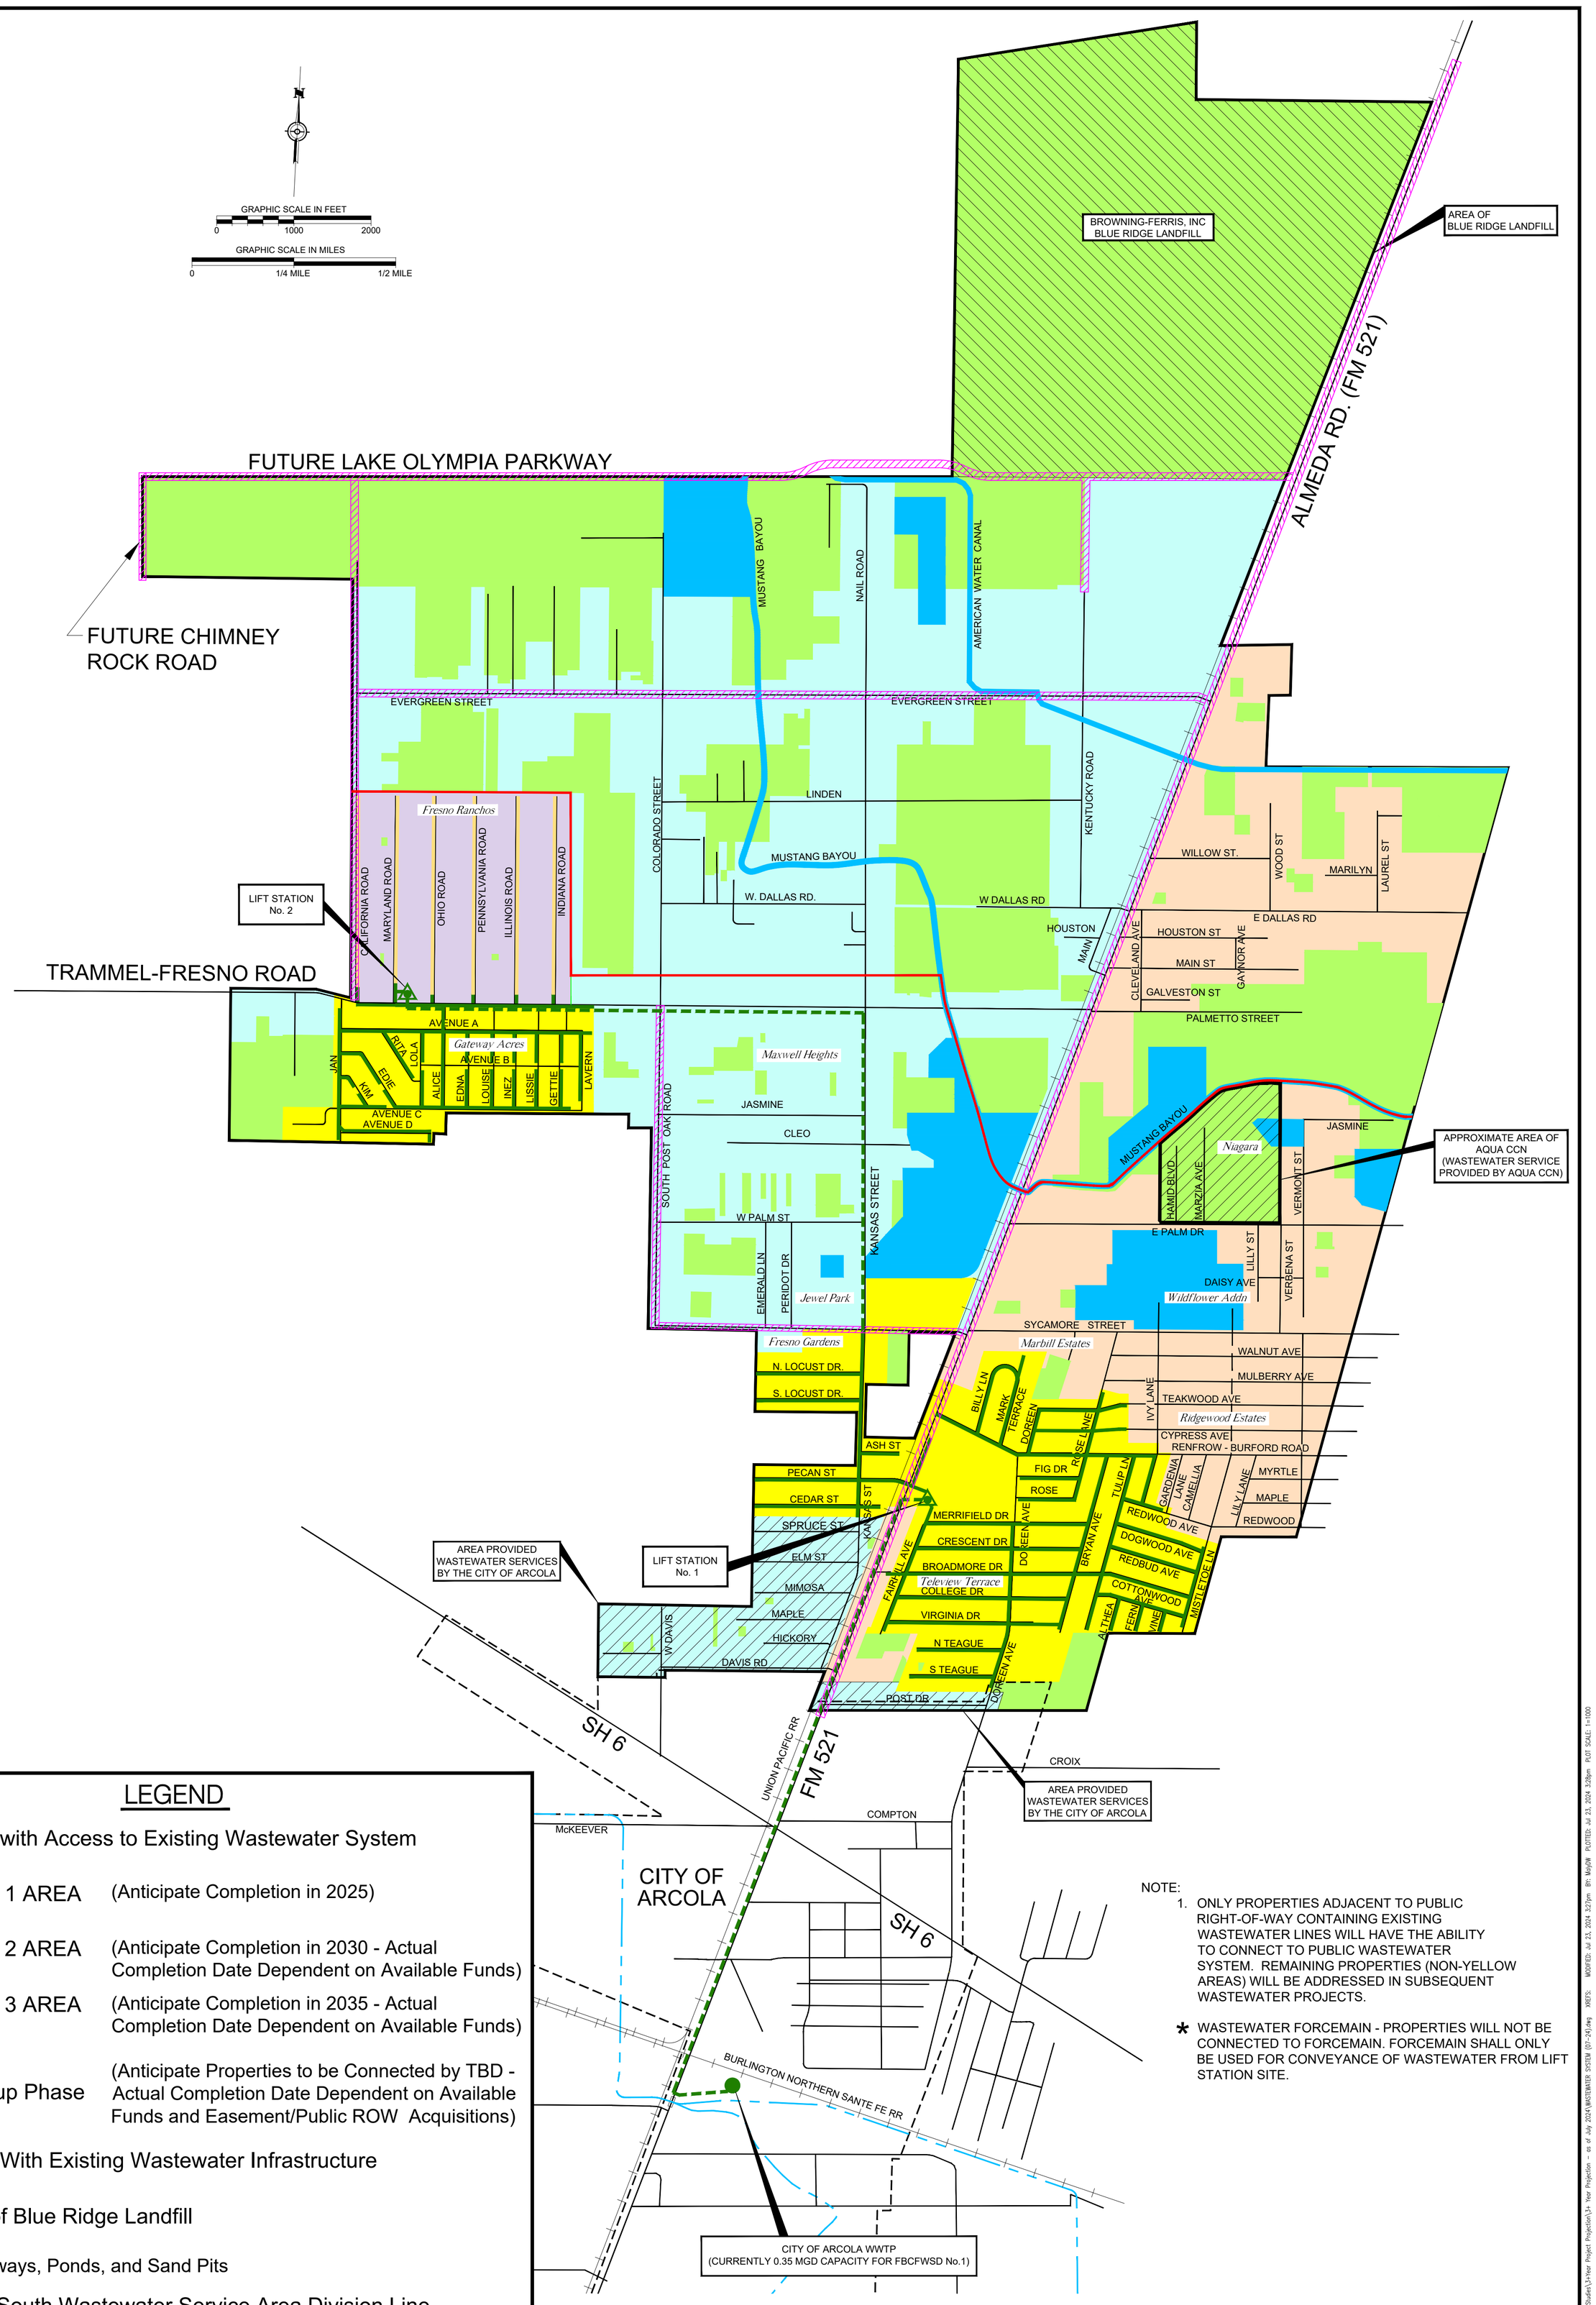

LEGEND

- Areas with Access to Existing Wastewater System
- Phase 1 AREA (Anticipate Completion in 2025)
- Phase 2 AREA (Anticipate Completion in 2030 - Actual Completion Date Dependent on Available Funds)
- Phase 3 AREA (Anticipate Completion in 2035 - Actual Completion Date Dependent on Available Funds)
- Cleanup Phase (Anticipate Properties to be Connected by TBD - Actual Completion Date Dependent on Available Funds and Easement/Public ROW Acquisitions)
- Areas With Existing Wastewater Infrastructure
- Area of Blue Ridge Landfill
- Waterways, Ponds, and Sand Pits
- North/South Wastewater Service Area Division Line
- Proposed Wastewater Lines
- Existing Wastewater Lines
- Existing Wastewater Forcemain *
- Existing Lift Station
- Existing Wastewater Treatment Plant
- Future Road Widening Project

NOTE:

1. ONLY PROPERTIES ADJACENT TO PUBLIC RIGHT-OF-WAY CONTAINING EXISTING WASTEWATER LINES WILL HAVE THE ABILITY TO CONNECT TO PUBLIC WASTEWATER SYSTEM. REMAINING PROPERTIES (NON-YELLOW AREAS) WILL BE ADDRESSED IN SUBSEQUENT WASTEWATER PROJECTS.

* WASTEWATER FORCEMAIN - PROPERTIES WILL NOT BE CONNECTED TO FORCEMAIN. FORCEMAIN SHALL ONLY BE USED FOR CONVEYANCE OF WASTEWATER FROM LIFT STATION SITE.

FORT BEND COUNTY
FRESHWATER SUPPLY DISTRICT No. 1
WASTEWATER SYSTEM

JULY 2024

PROJECT PROJECTIONS

Jacobs