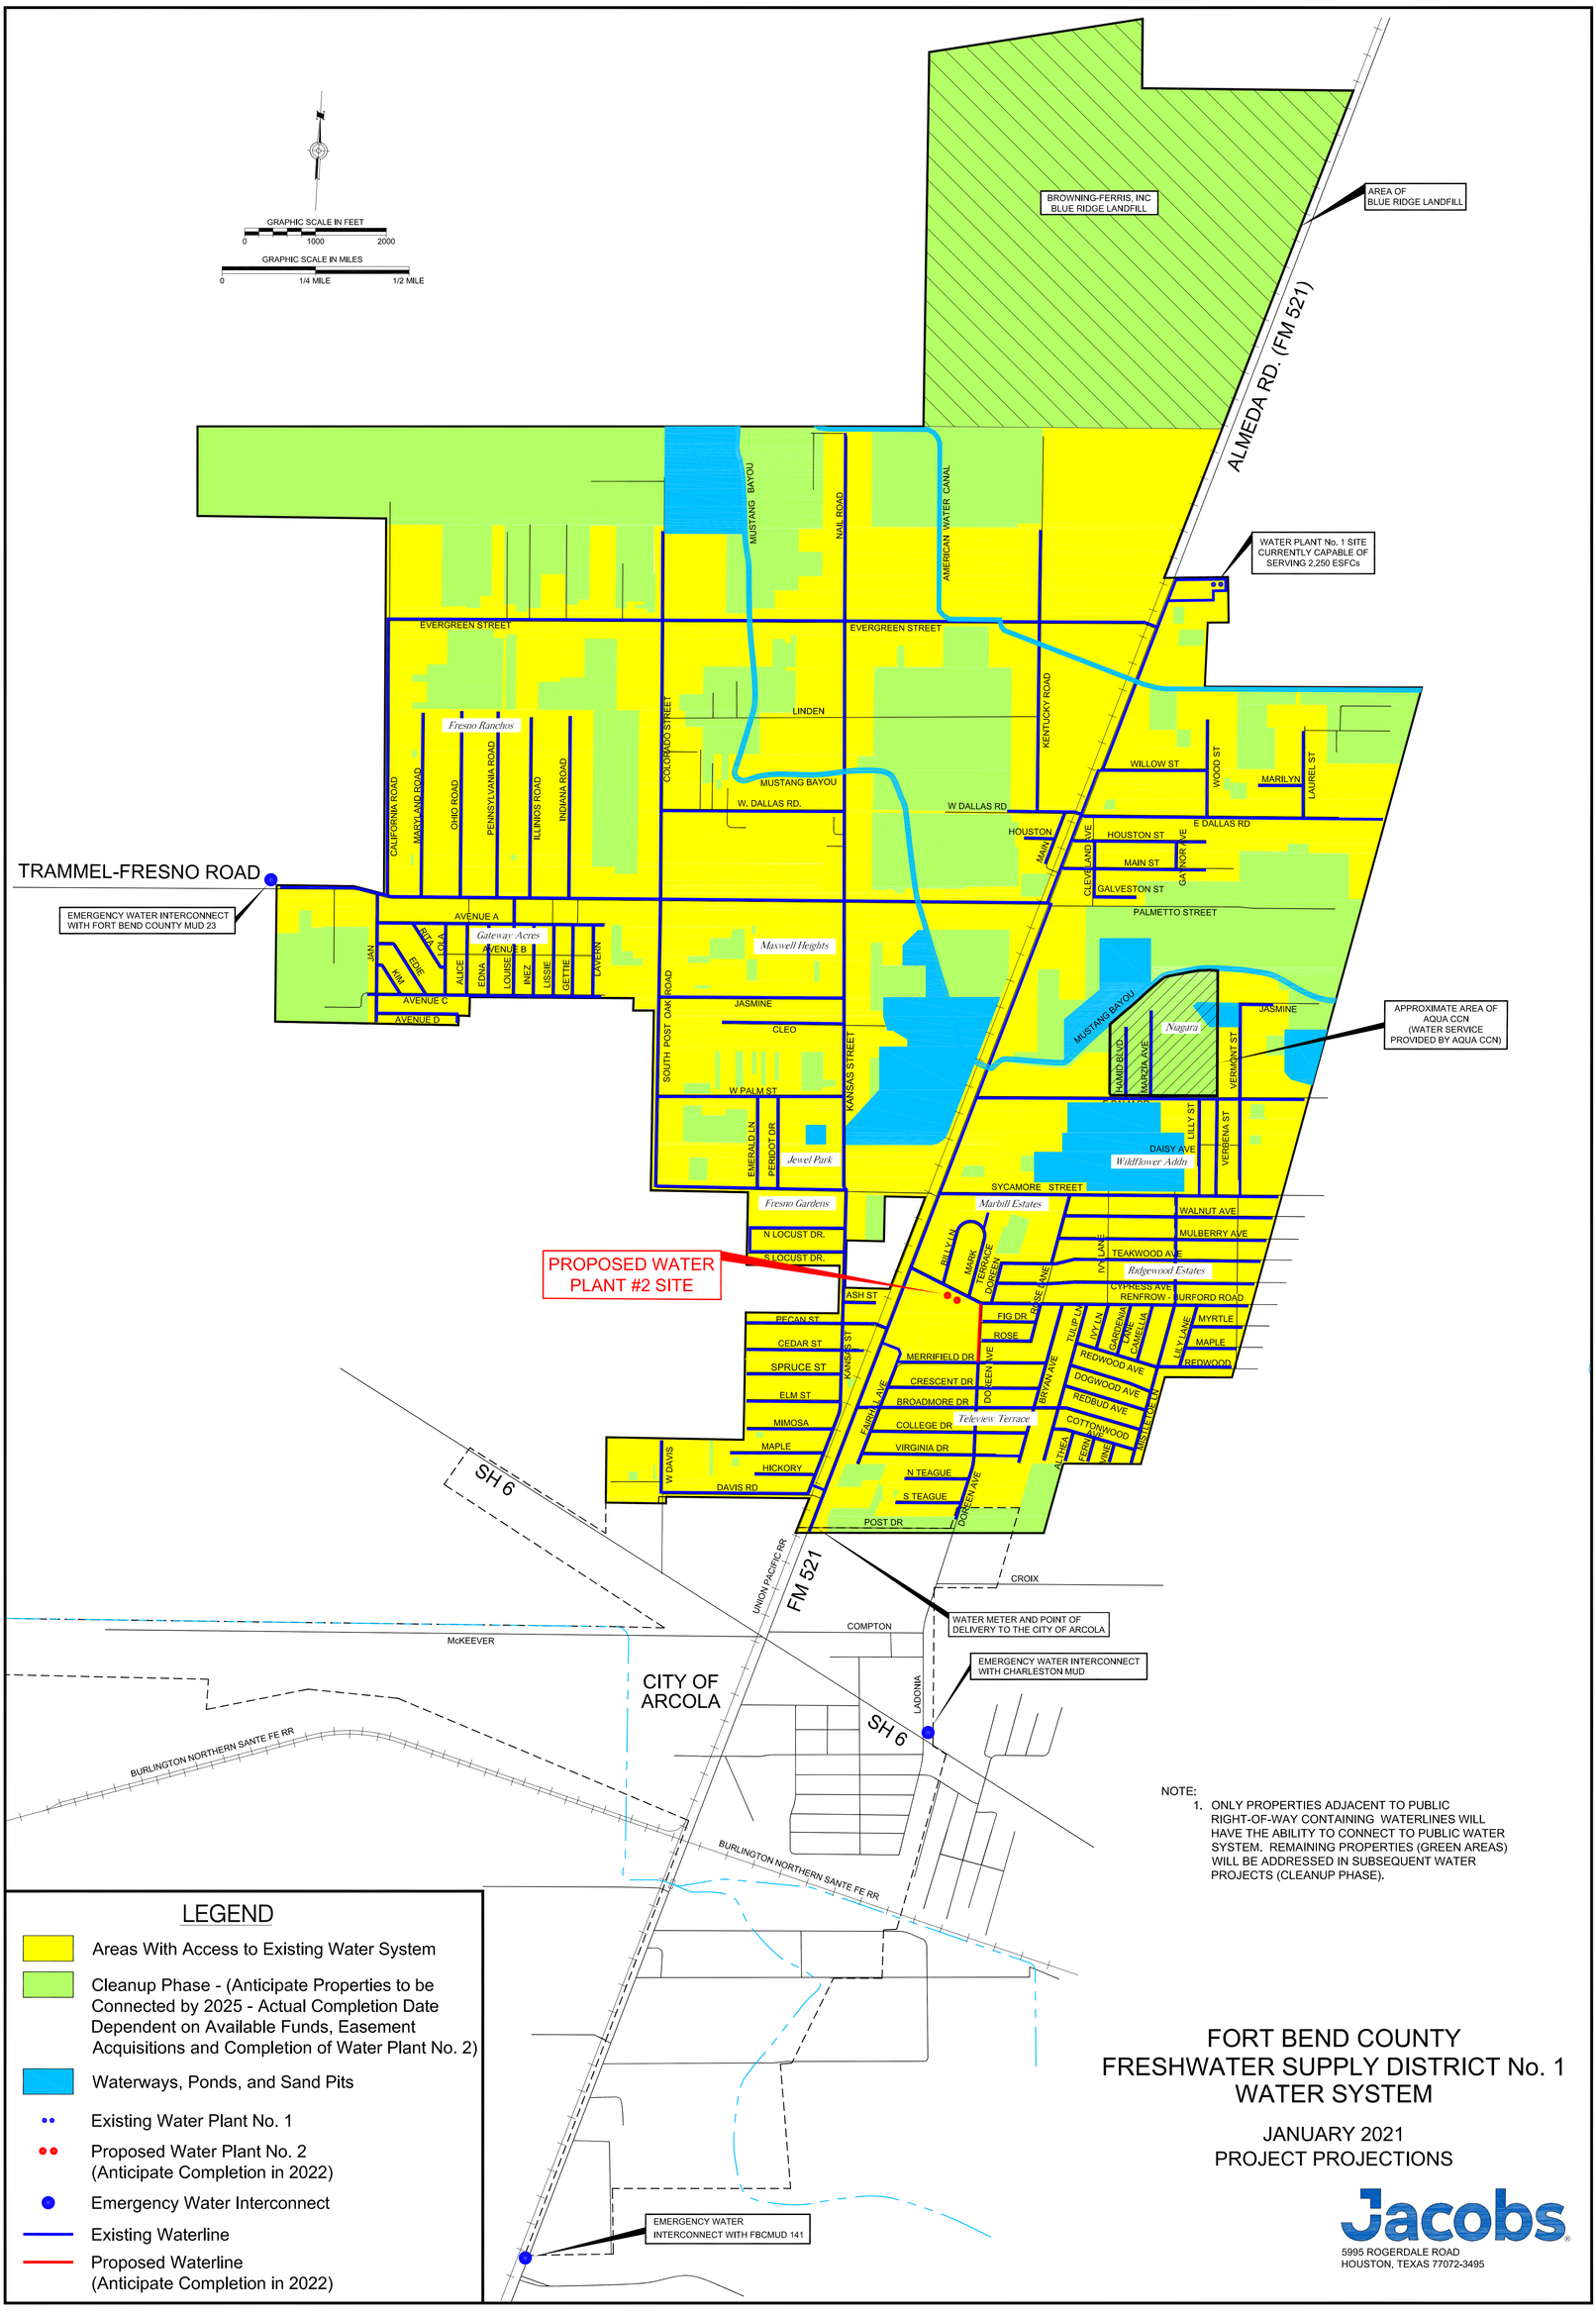

NOTE:

1. ONLY PROPERTIES ADJACENT TO PUBLIC RIGHT-OF-WAY CONTAINING WATERLINES WILL HAVE THE ABILITY TO CONNECT TO PUBLIC WATER SYSTEM. REMAINING PROPERTIES (GREEN AREAS) WILL BE ADDRESSED IN SUBSEQUENT WATER PROJECTS (CLEANUP PHASE).

LEGEND

- Areas With Access to Existing Water System
- Cleanup Phase - (Anticipate Properties to be Connected by 2025 - Actual Completion Date Dependent on Available Funds, Easement Acquisitions and Completion of Water Plant No. 2)
- Waterways, Ponds, and Sand Pits
- Existing Water Plant No. 1
- Proposed Water Plant No. 2 (Anticipate Completion in 2022)
- Emergency Water Interconnect
- Existing Waterline
- Proposed Waterline (Anticipate Completion in 2022)

FORT BEND COUNTY FRESHWATER SUPPLY DISTRICT No. 1 WATER SYSTEM

JANUARY 2021
PROJECT PROJECTIONS

Jacobs
5995 ROGERDALE ROAD
HOUSTON, TEXAS 77072-3495